
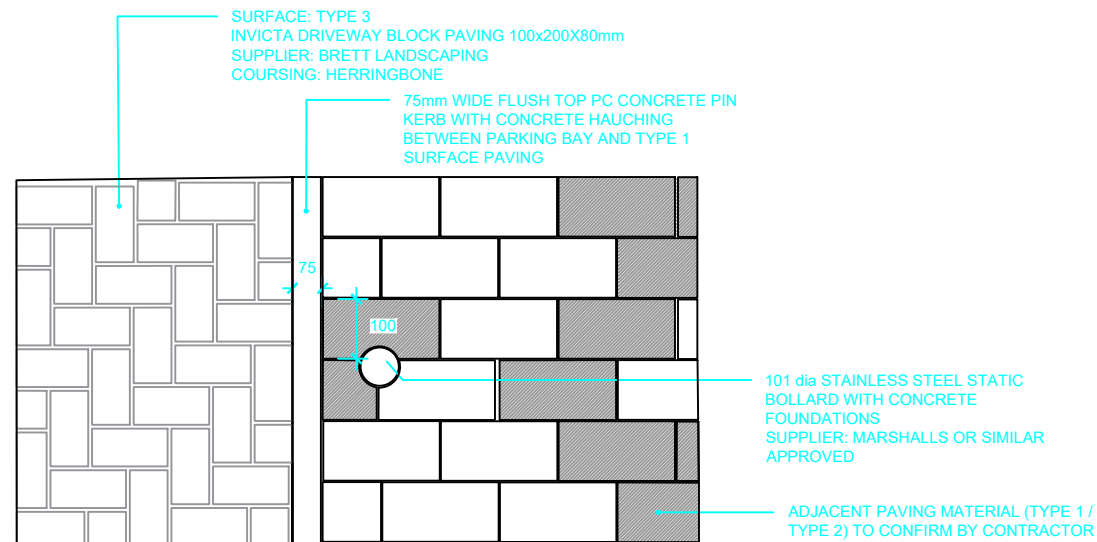


PLANNING


© 2024 RAAMP

Notes


1. This drawing has been prepared in accordance with the scope of RAAMP's appointment with its client and is subject to the terms and conditions of that appointment. RAAMP accepts no liability for any use of this document other than by its client and only for the purposes for which it was prepared and provided.
2. If received electronically it is the recipients responsibility to print to correct scale. Only written dimensions should be used.
3. Where applicable Ordnance Survey (c) Crown Copyright 2023
All rights reserved.

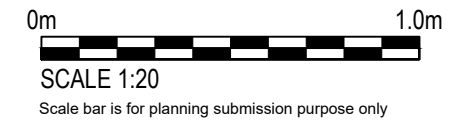


01 FURNITURE BOLLARD : PERMANENT / FIXED
628 PLAN SCALE 1:20

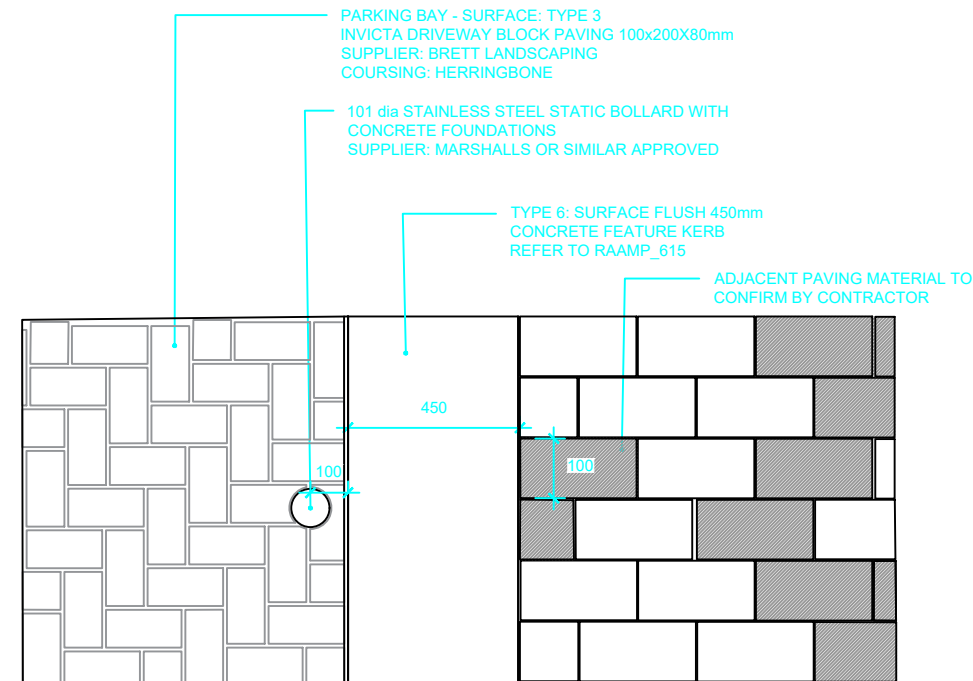

02	FURNITURE BOLLARD : STANDARD PERMANENT TYPE
628	PLAN SCALE 1:20

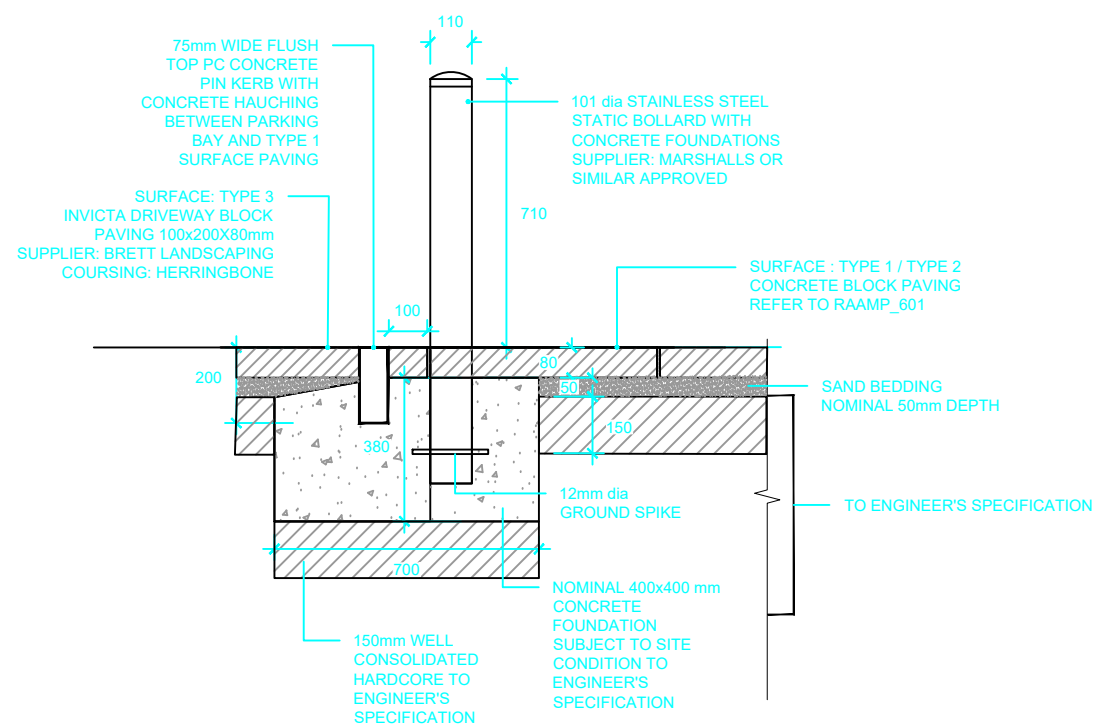

01	FURNITURE BOLLARD: PERMANENT BOLLARD DETAIL	
628	SECTION	SCALE 1:20

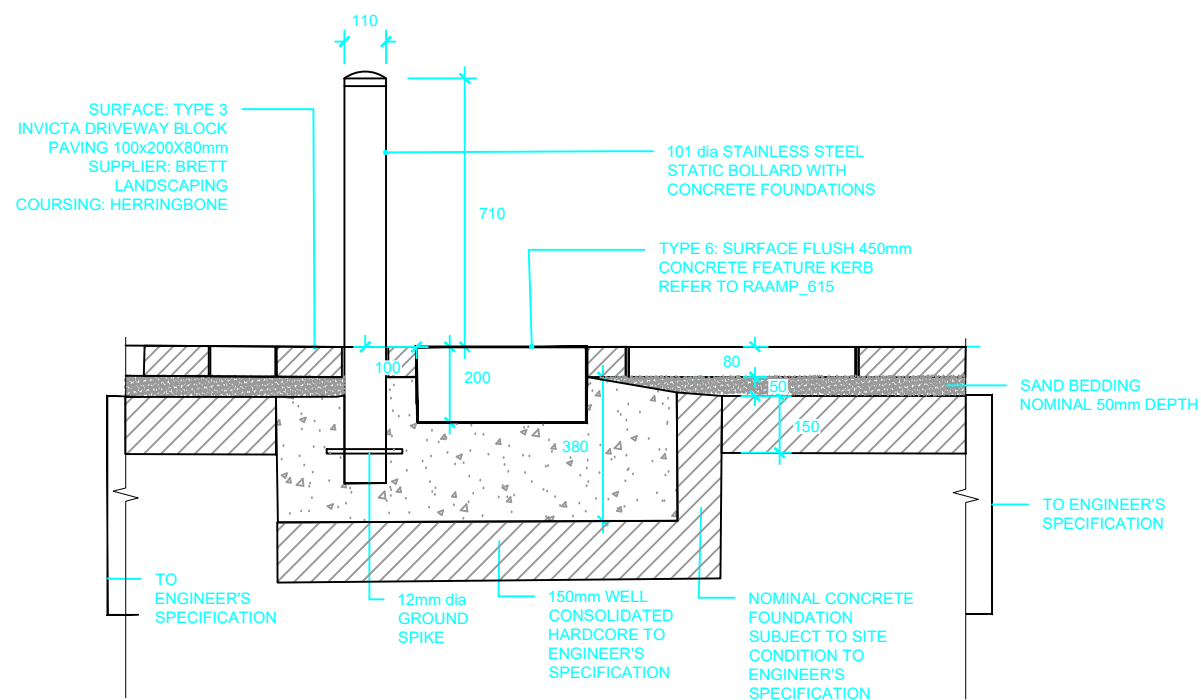

01	FURNITURE BOLLARD: PERMANENT BOLLARD DETAIL	
628	SECTION	SCALE 1:20

NOTE	Issue for planning, scale bar shown	YT	AR	09/09/24
NOTE	Submitted for planning, subsequently advised by Medway Planning department 01/08/24, previous planning submissions (by others) to be withdrawn and landscape planning condition to be reworded by Medway planning, prior to resubmission. Confirmed 22/08/24.	YT	AR	31/07/24 01/08/24 22/08/24
NOTE	Issue for planning:	YT	AR	31/07/24
P1	First Issue	YT	AR	04/06/24
Rev	Description	By	CB	Date



**REVILL ARCHITECTS
AND
MASTER PLANNERS**

T: 07436 393167
E: andrerevill@raamp.co.uk



Client **MEDWAY DEVELOPMENT
COMPANY LTD**

Project CHATHAM WATERFRONT
RIBA STAGE4

Title LANDSCAPE DETAIL
FURNITURE DETAIL
STANDARD BOLLARD

Status	Drawn By	PM/Checked by
PLANNING	YT	AR

Job Ref	Scale @ A3	Date Created
RAAMP	1:20@A3	AUG2024

RAAMP Drawing / Figure Number Rev
18.037-RAAMP-V1-00-DR628-S3-P1